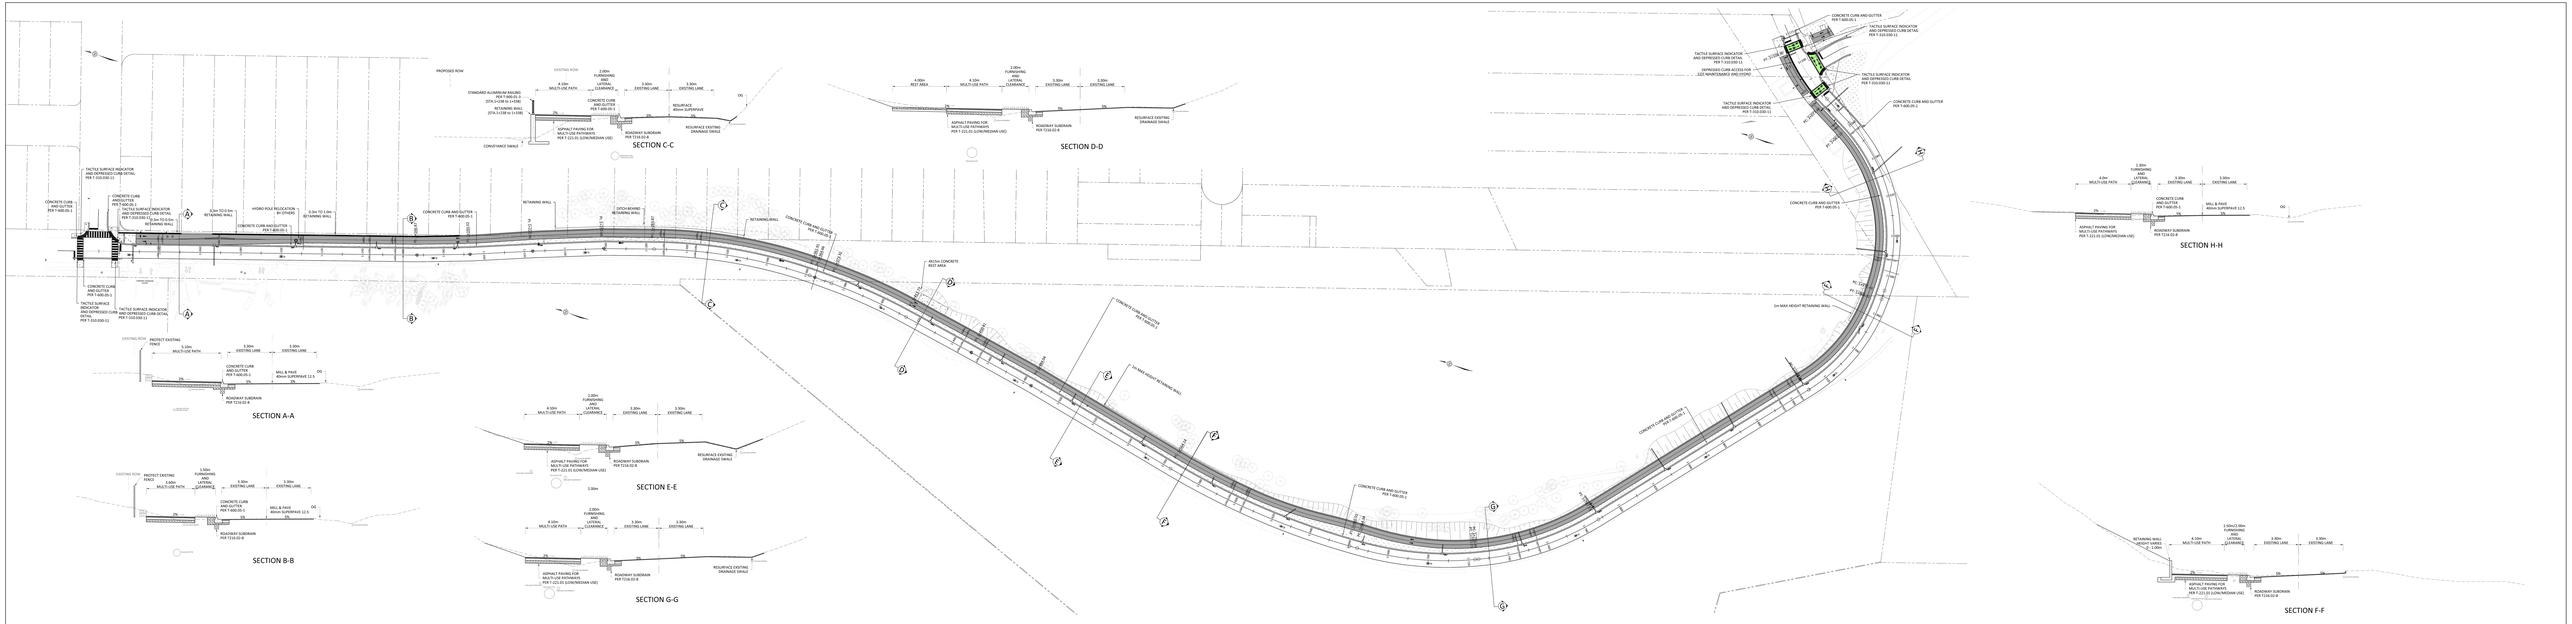


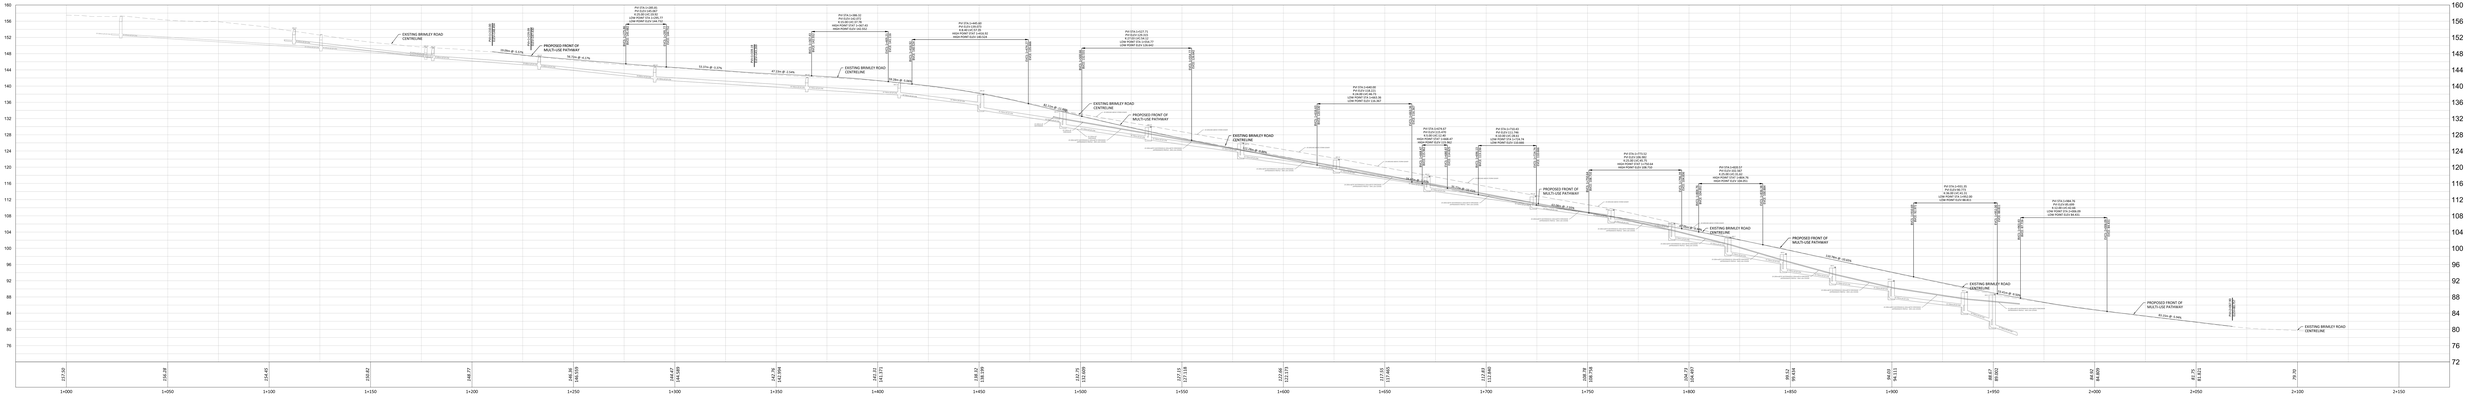

Toronto and Region Conservation Authority

TORONTO

# BRIMLEY ROAD SOUTH MULTI-USE TRAIL - 60% DESIGN

McINTOSH PERRY